PROPOSED LAY-OUT PLAN OF
ADSA GREEN CITY EXTENSION
AT SAMADHA (KALUKHEDA) DEVELOPED BY
ADSA BUILDCON LLP SITUATED
ON MOHANLAL GANJ TO MAURAWA ROAD.

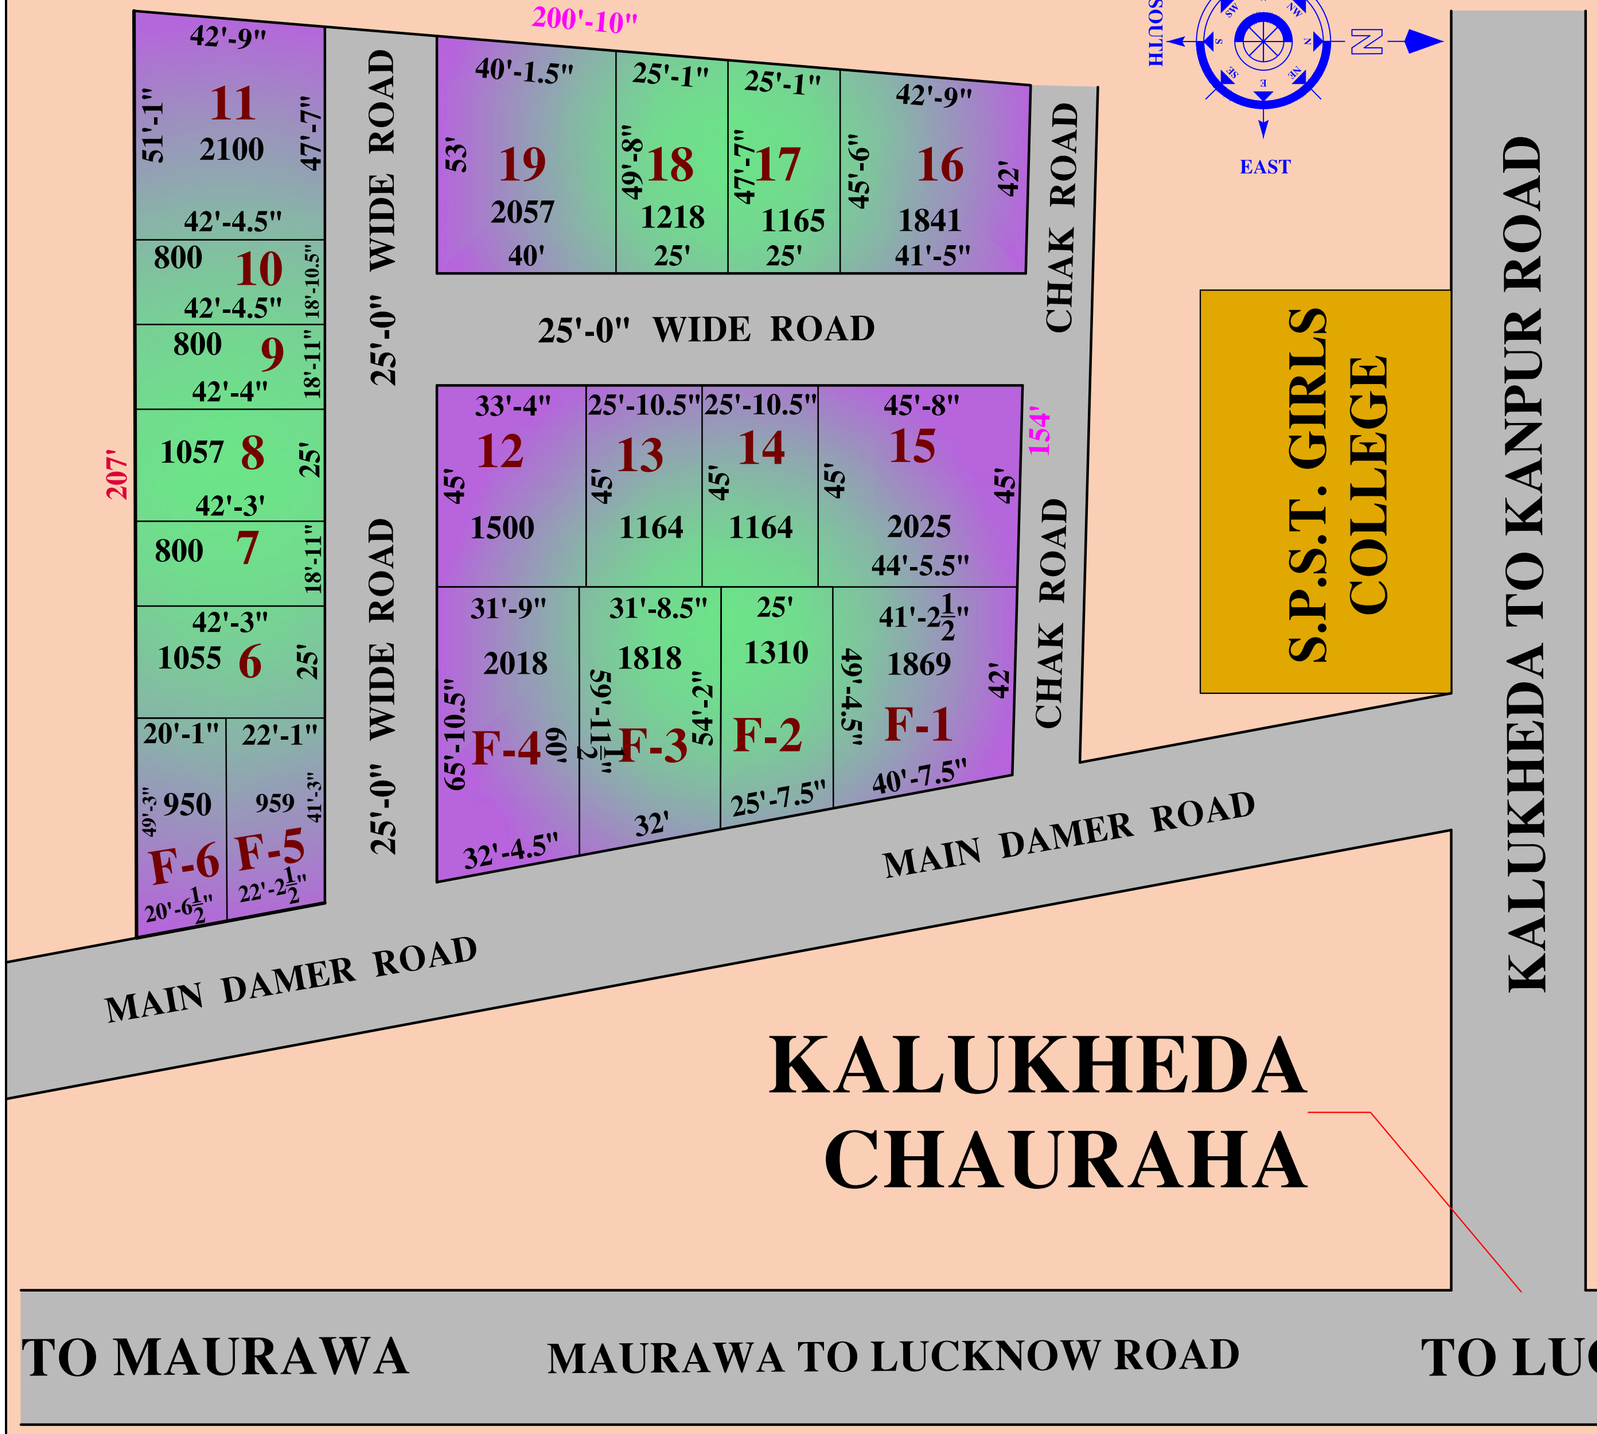

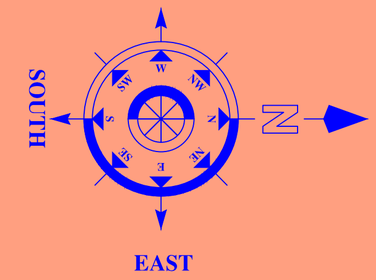

AREA STATEMENTS

TOTAL AREA= 35681.00 sqft.

PLOTTED AREA = 27585.00 sqft.

ROAD AREA =8096.00 sqft.